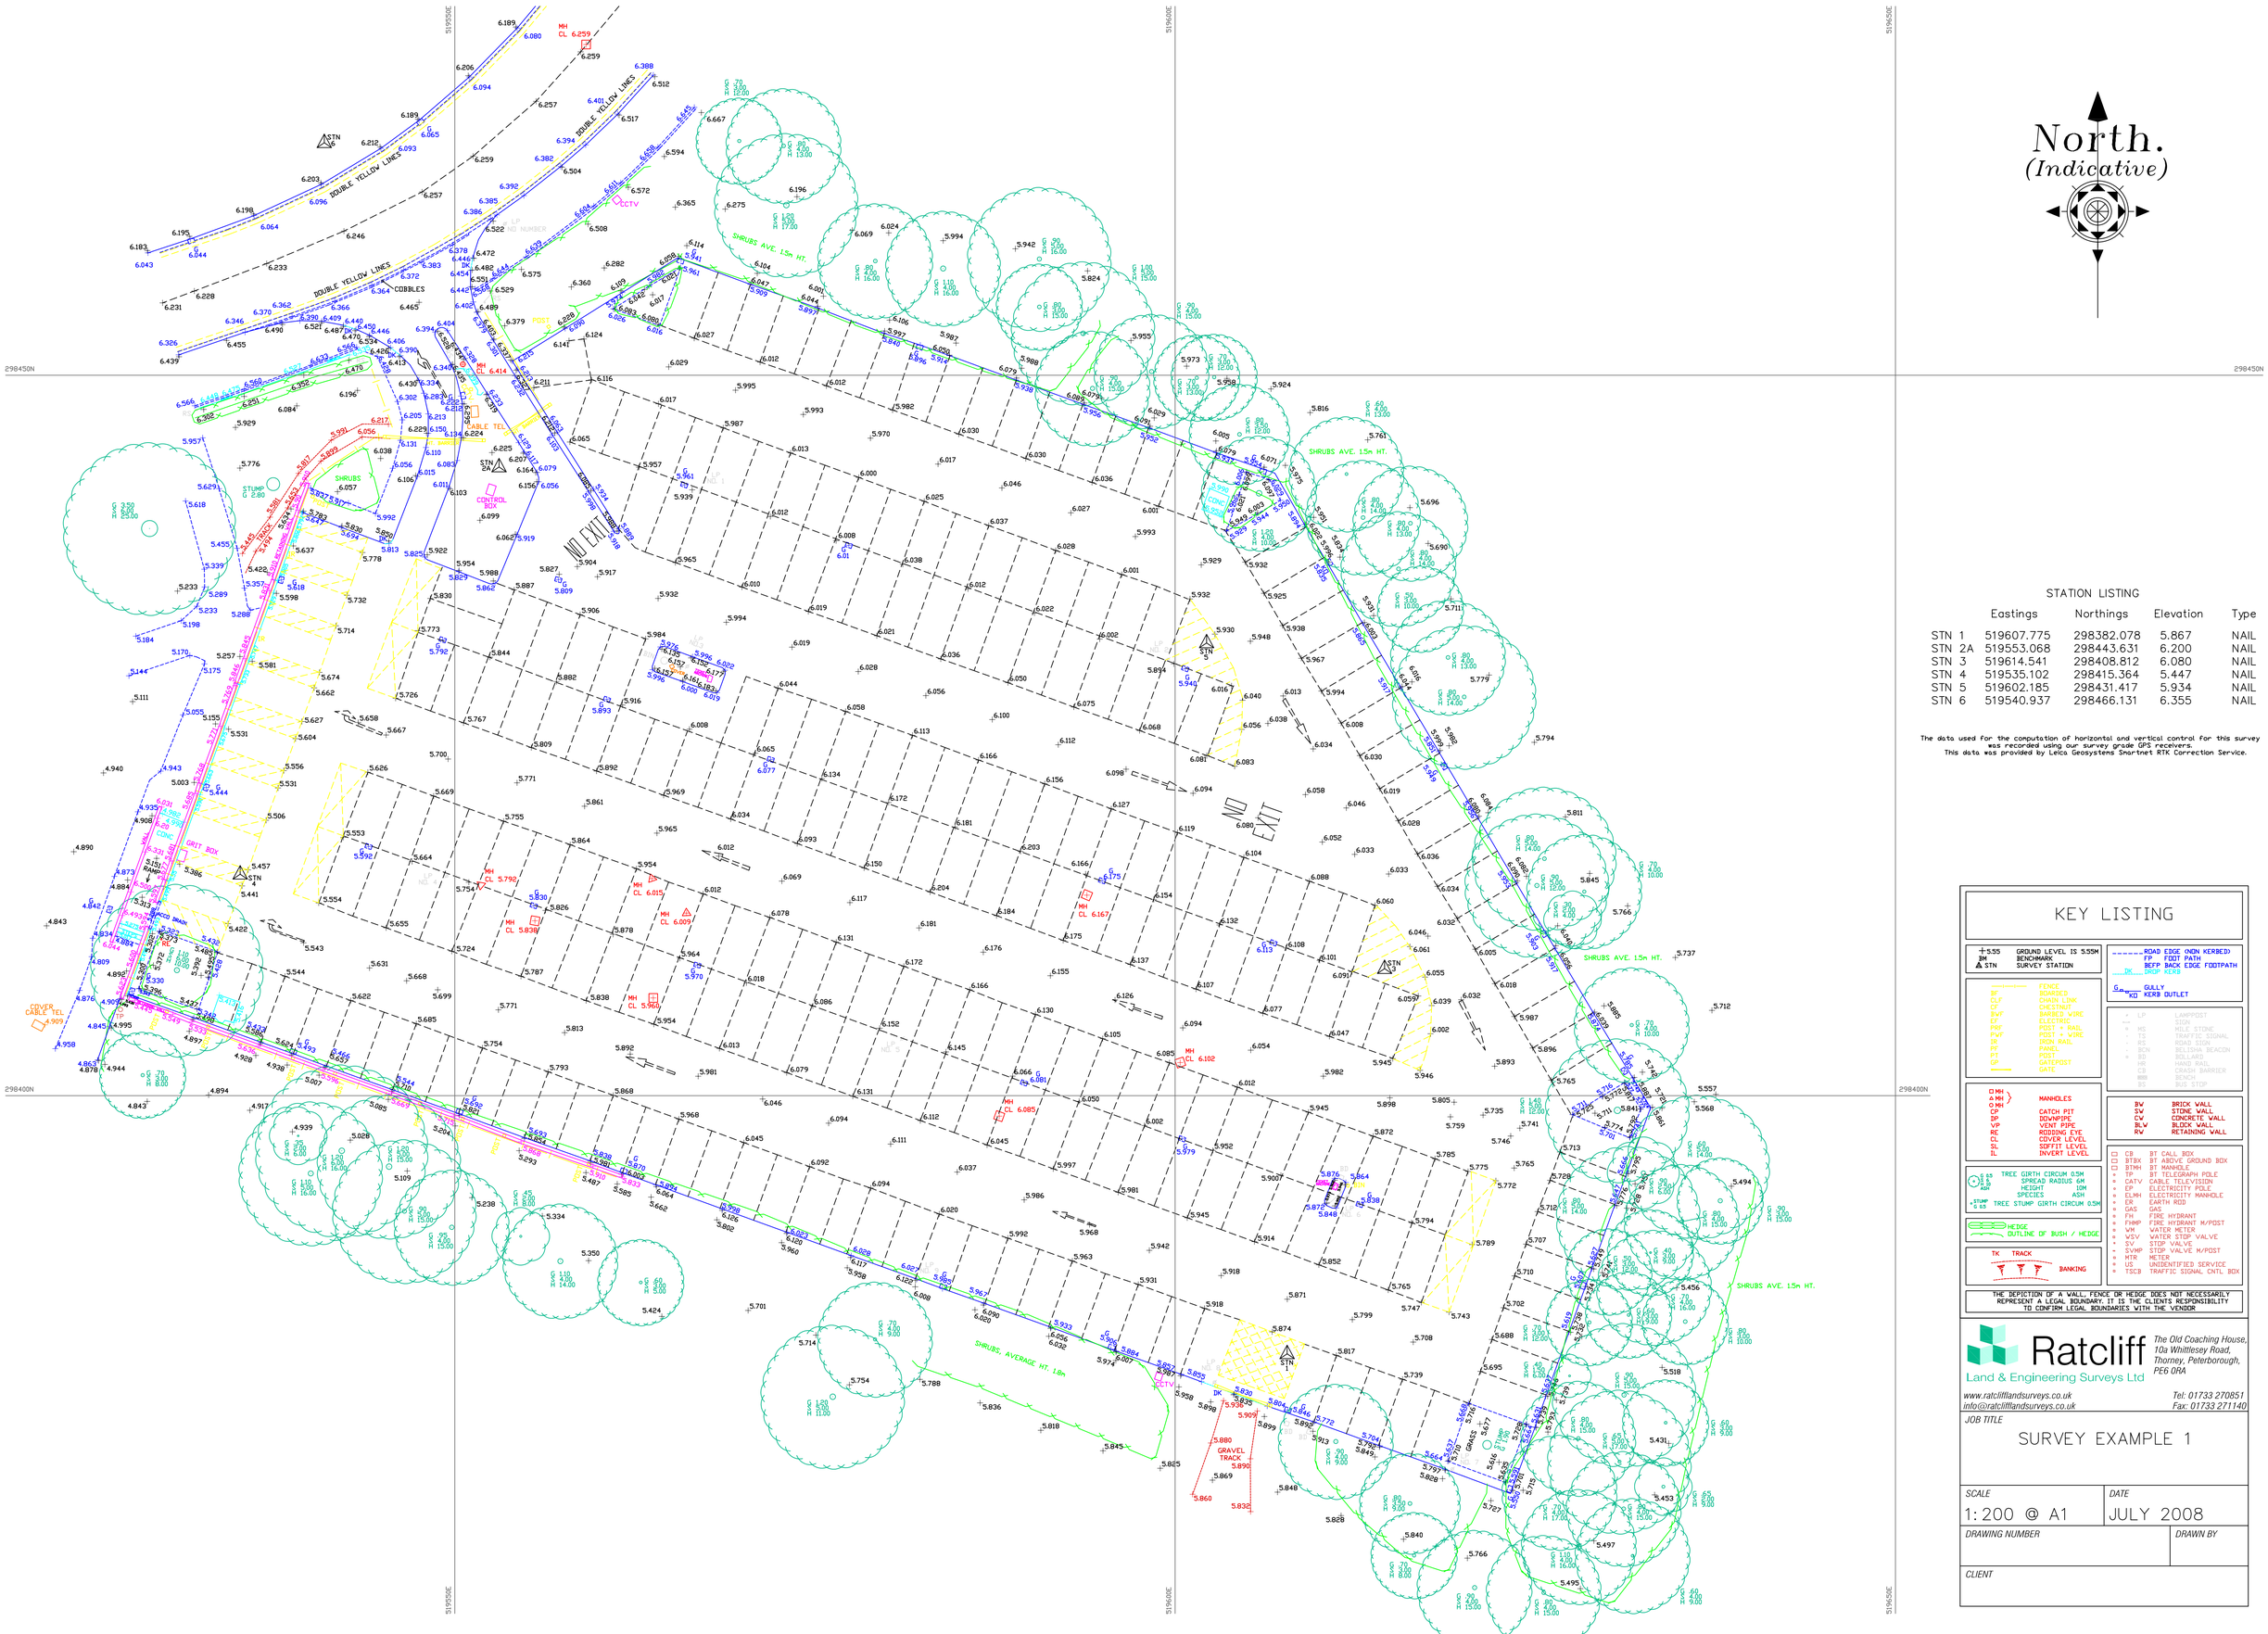

STATION LISTING

	Eastings	Northings	Elevation	Type
STN 1	519607.775	298382.078	5.867	NAIL
STN 2A	519553.068	298443.631	6.200	NAIL
STN 3	519614.541	298408.812	6.080	NAIL
STN 4	519535.102	298415.364	5.447	NAIL
STN 5	519602.185	298431.417	5.934	NAIL
STN 6	519540.937	298466.131	6.355	NAIL

The data used for the computation of horizontal and vertical control for this survey was recorded using our survey grade GPS receivers.
This data was provided by Leica Geosystems Smartnet RTK Correction Service.

KEY LISTING

- 5.55 GROUND LEVEL IS 5.55M
- BM BENCHMARK
- STN SURVEY STATION

- BF FENCE: BOARDED
- CLF CHAINLINK
- CH CHESTNUT
- BWF BARBED WIRE
- EF ELECTRIC
- PWF POST + RAIL
- PWF POST + WIRE
- RF IRON RAIL
- PF PANEL
- PT POST
- GP GATEPOST
- GATE

- MH MANHOLES
- CP CATCH PIT
- DP DOWNPIPE
- VP VENT PIPE
- RE RODDING EYE
- CL COVER LEVEL
- SL SOFFIT LEVEL
- IL INVERT LEVEL

- TREE GIRTH CIRCUM 0.5M
- SPREAD RADIUS 6M
- HEIGHT 10M
- SPECIES ASH
- STUMP G 0.65 TREE STUMP GIRTH CIRCUM 0.5M

- HEDGE OUTLINE OF BUSH / HEDGE

- TK TRACK
- BANKING

- ROAD EDGE (NON KERBED)
- FP FOOT PATH
- BEFP BACK EDGE FOOTPATH
- DK DROP KERB
- G GULLY
- KD KERB OUTLET

- LP LAMPPOST
- STON STONE
- PMS MILE STONE
- TS TRAFFIC SIGNAL
- RS ROAD SIGN
- BCN BELISHA BEACON
- BO BOLLARD
- HR HAND RAIL
- CB CRASH BARRIER
- BEN BENCH
- BUS BUS STOP

- BW BRICK WALL
- SW STONE WALL
- CW CONCRETE WALL
- BLW BLOCK WALL
- RW RETAINING WALL

- CB BT CALL BOX
- BTBX BT ABOVE GROUND BOX
- BTMH BT MANHOLE
- TP BT TELEGRAPH POLE
- CATV CABLE TELEVISION
- EP ELECTRICITY POLE
- ELMH ELECTRICITY MANHOLE
- ER EARTH ROD
- GAS GAS
- FH FIRE HYDRANT
- FHMP FIRE HYDRANT M/POST
- WM WATER METER
- WSV WATER STOP VALVE
- SV STOP VALVE
- SVMP STOP VALVE M/POST
- MTR METER
- US UNIDENTIFIED SERVICE
- TSCB TRAFFIC SIGNAL CNTL. BOX

THE DEPICTION OF A WALL, FENCE OR HEDGE DOES NOT NECESSARILY REPRESENT A LEGAL BOUNDARY. IT IS THE CLIENTS RESPONSIBILITY TO CONFIRM LEGAL BOUNDARIES WITH THE VENDOR

Ratcliff
Land & Engineering Surveys Ltd
The Old Coaching House,
10a Whittlesey Road,
Thorney, Peterborough,
PE6 0RA
www.ratcliffslandsurveys.co.uk
info@ratcliffslandsurveys.co.uk
Tel: 01733 270851
Fax: 01733 271140

JOB TITLE: SURVEY EXAMPLE 1

SCALE	DATE
1:200 @ A1	JULY 2008

DRAWING NUMBER	DRAWN BY

CLIENT