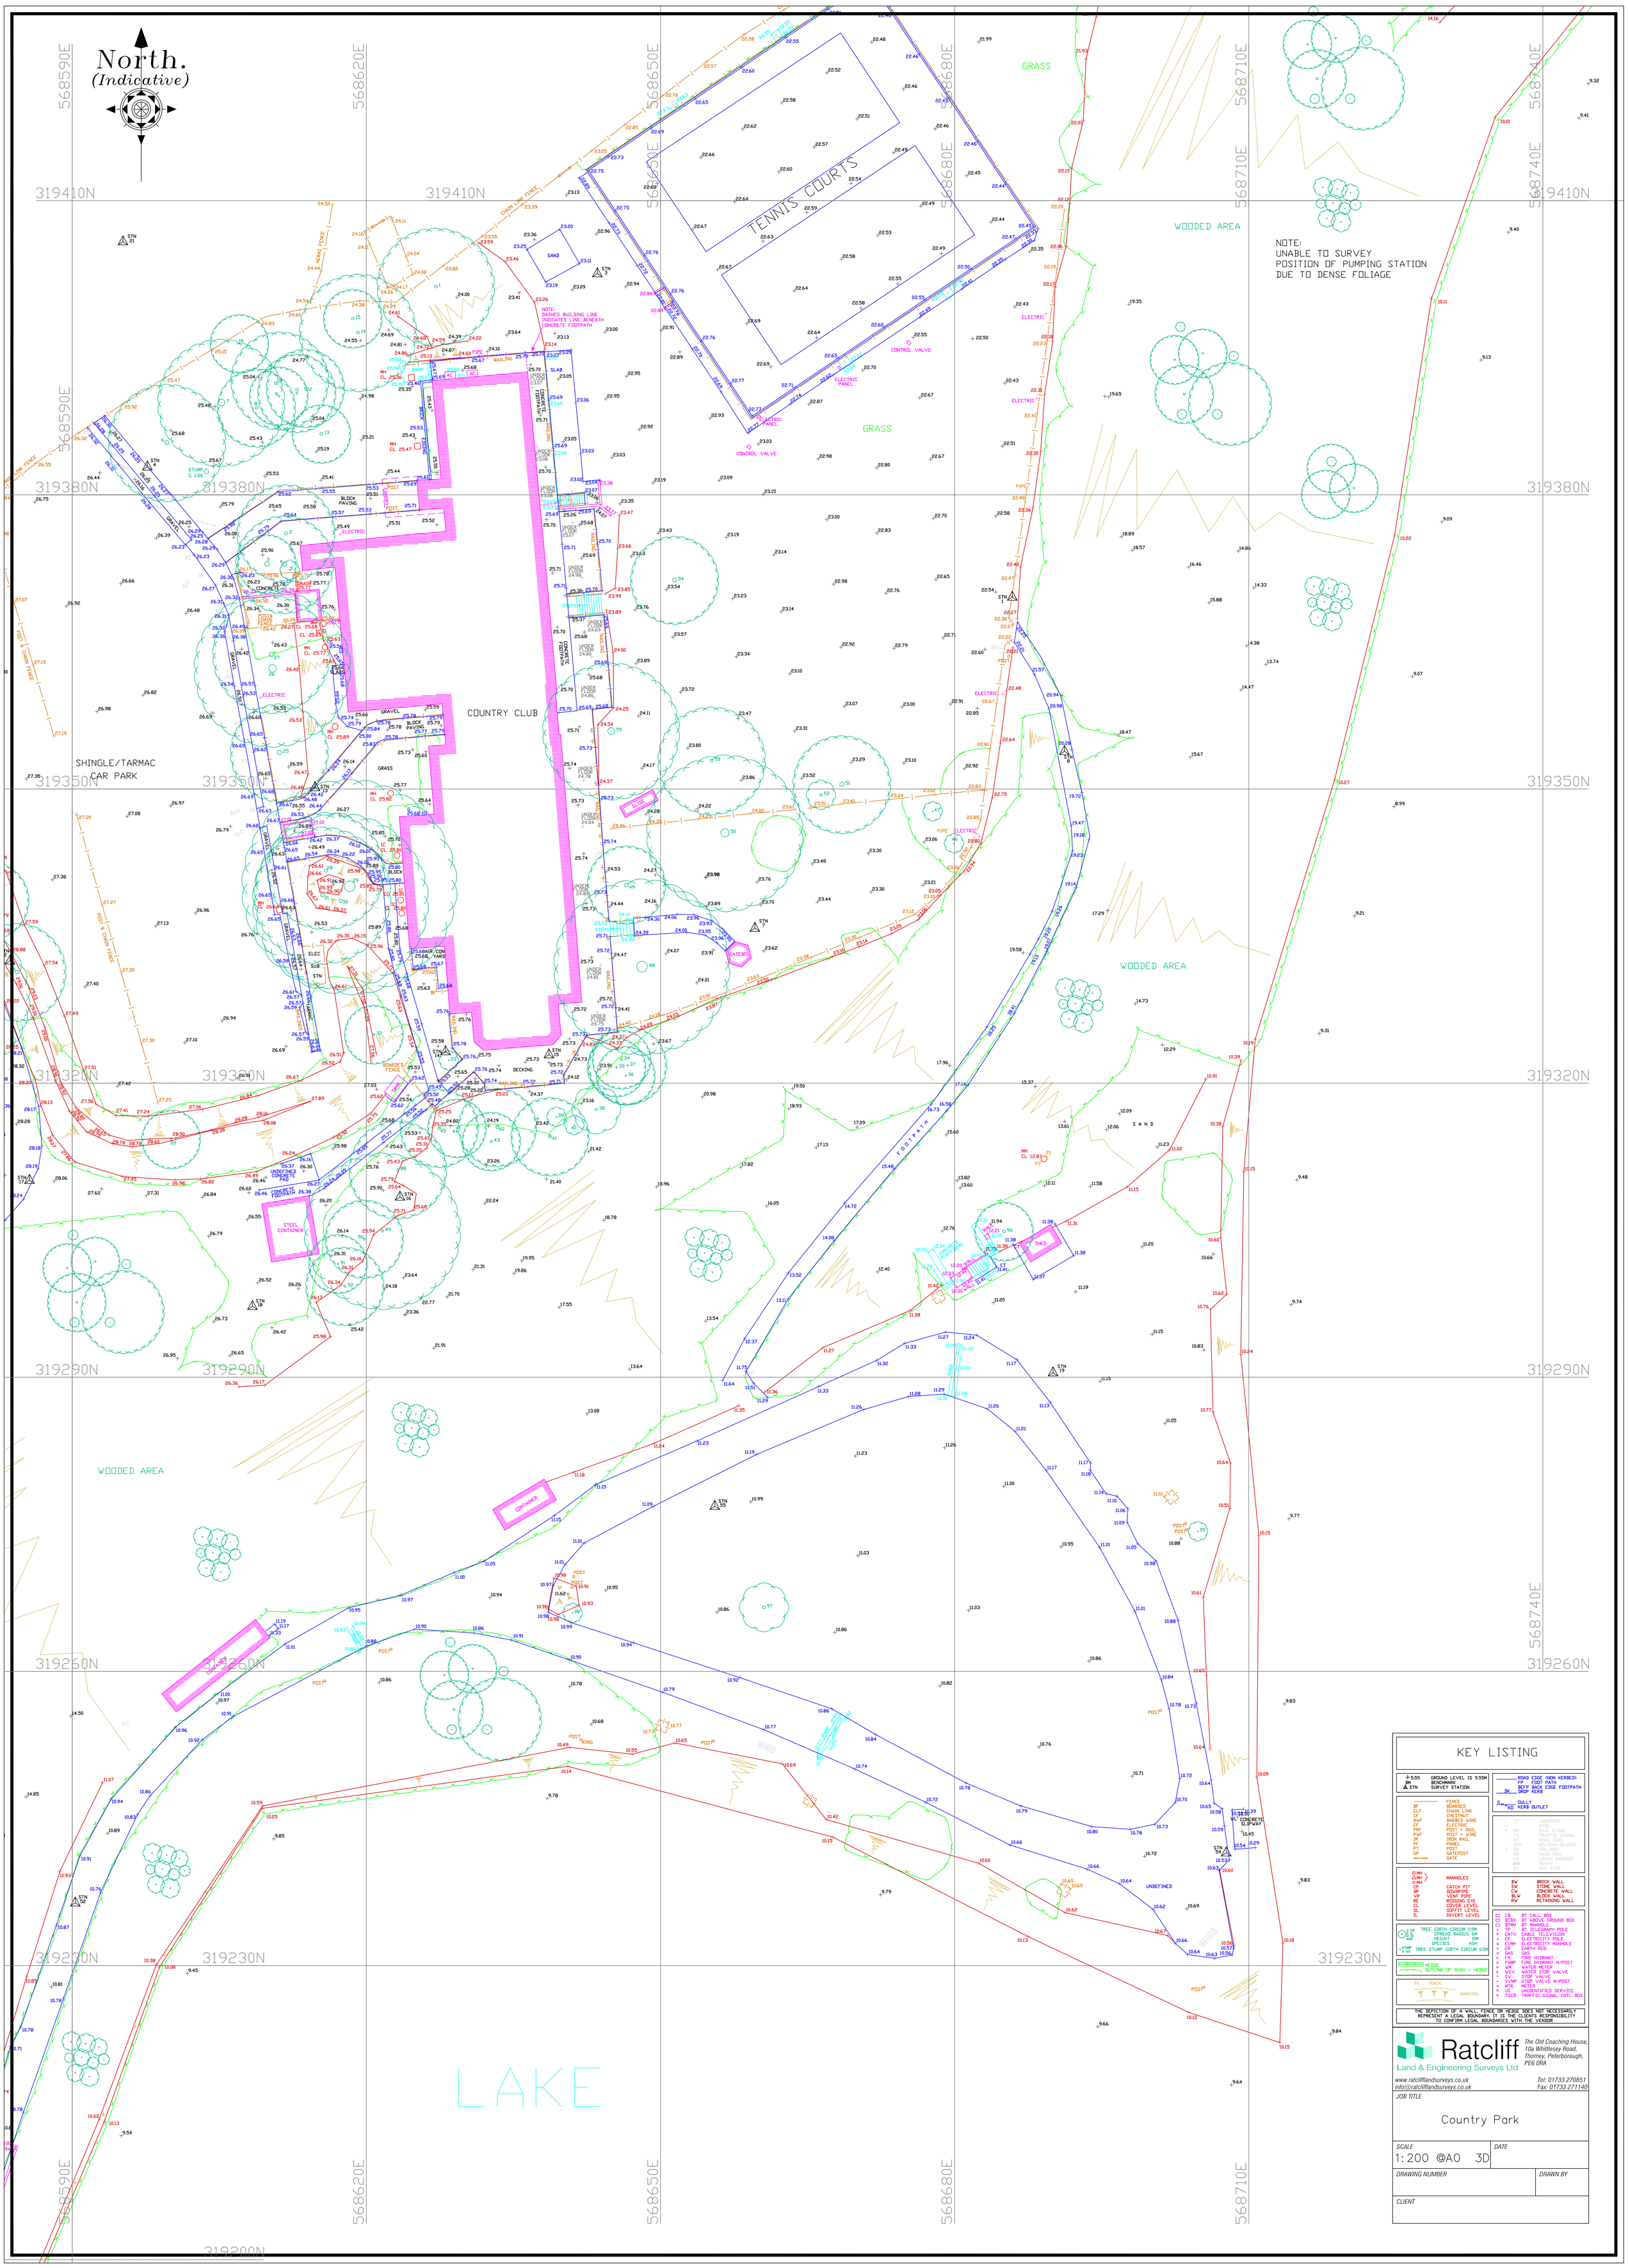
North.
(Indicative)
TENNIS COURTS
COUNTRY CLUB
SHINGLE/TARMAC
CAR PARK
WOODED AREA
GRASS
LAKE
NOTE:
UNABLE TO SURVEY
POSITION OF PUMPING STATION
DUE TO DENSE FOLIAGE
NOTE:
DASHED BUILDING LINE
INDICATES LINE BENEATH
CONCRETE FOOTPATH
STEEL CONTAINER
CONTAINER
SHED
GAZEBO
SAND
FOOTPATH
568590E
568620E
568650E
568680E
568710E
568740E
319410N
319380N
319350N
319320N
319290N
319260N
319230N
319200N
KEY LISTING
THE DEPICTION OF A WALL, FENCE OR HEDGE DOES NOT NECESSARILY REPRESENT A LEGAL BOUNDARY. IT IS THE CLIENTS RESPONSIBILITY TO CONFIRM LEGAL BOUNDARIES WITH THE VENDOR
Ratcliff
Land & Engineering Surveys Ltd
The Old Coaching House, 10a Whittlesey Road, Thorney, Peterborough, PE6 0RA
www.ratclifflandsurveys.co.uk
info@ratclifflandsurveys.co.uk
Tel: 01733 270851
Fax: 01733 271140
JOB TITLE
Country Park
SCALE
1:200 @A0 3D
DATE
DRAWING NUMBER
DRAWN BY
CLIENT