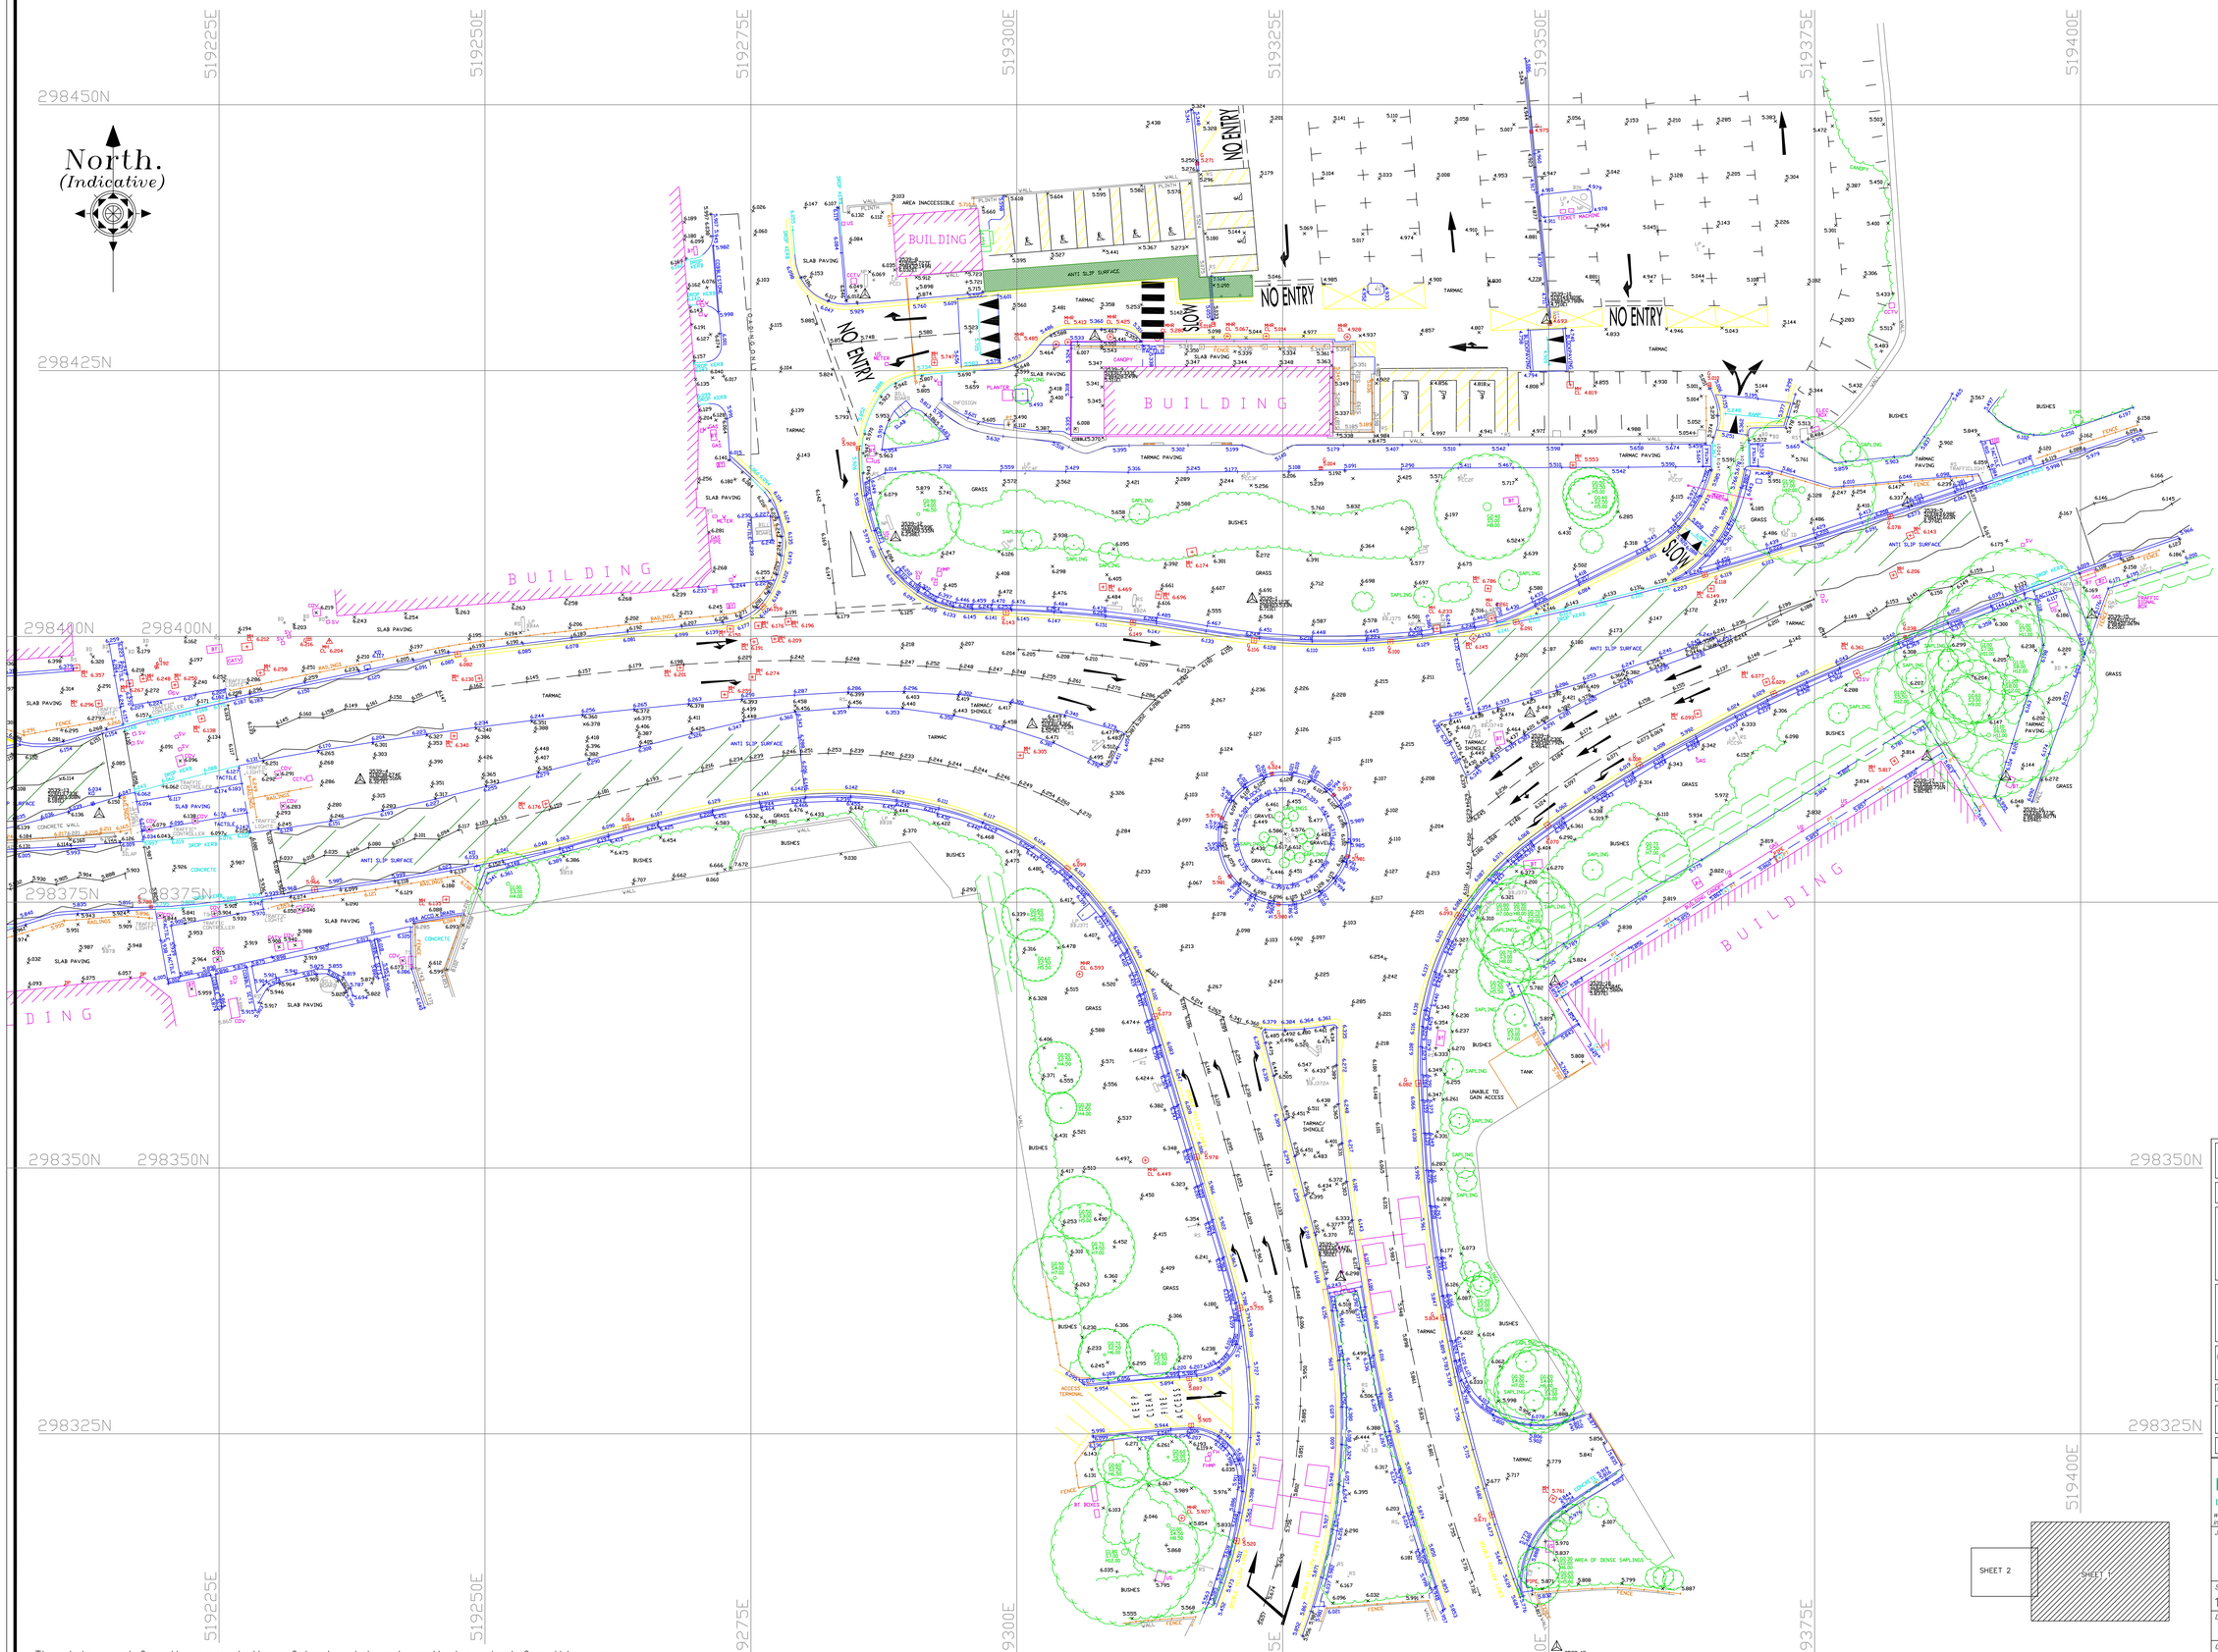

The data used for the computation of horizontal and vertical control for this survey was recorded using our survey grade GPS receivers.
This data was provided by Leica Geosystems Smartnet RTK Correction Service.

KEY LISTING

6.155	GROUND LEVEL IS 5.55M
6.155	SPOT HEIGHT
STN	SURVEY STATION
	ROAD EDGE (NON KERBED)
	KERB EDGE (FULL)
	BEYP BACK EDGE FOOTPATH
DK	DROP KERB
	DUALX
	KERB OUTLET
BF	FENCE
BOARDED	
CLF	CHAIN LINK
CHESTNUT	
CWF	CHESTNUT/WIRE
ELECTRIC	
ELF	ELECTRIC
PRF	POST + RAIL
PWF	POST + WIRE
RF	IRON RAIL
PF	PANEL
PT	POST
GP	GATEPOST
GATE	
LAMPPOST	
PILE STONE	
PILE STONE	
TRAFFIC SIGNAL	
BOLLARD	
BOLLARD (REMOVABLE)	
BOLLARD	
HARD STANDING	
ROAD BANNER	
SIGN	
MANHOLE	
MH	MANHOLE
CATCH PIT	
CP	CATCH PIT
DOWNPIPE	
DP	DOWNPIPE
RODDING EYE	
RE	RODDING EYE
COVER LEVEL	
CL	COVER LEVEL
INVERT LEVEL	
IL	INVERT LEVEL
BV	BRICK WALL
SW	STONE WALL
CW	CONCRETE WALL
WW	WOODEN WALL
RW	RETAINING WALL
TREE GIRTH CIRCUM 0.5M	
1.5M	TREE RADIUS 1.5M
HEIGHT 10M	
SPECIES ASH	
STUMP 1.5M	TREE STUMP GIRTH CIRCUM 0.5M
HEDGE	
OUTLINE OF BUSH / HEDGE	
TK TRACK	
BARKING	
CB	BT CALL BOX
BTBX	BT ABOVE GROUND BOX
BTMH	BT MANHOLE
BT	BT TELEGRAPH POLE
CATV	CABLE TV MANHOLE
LP	ELECTRICITY POLE
ELMH	ELECTRICITY MANHOLE
GRID	GATE GRID
GAS	GAS
FH	FIRE HYDRANT
FHMP	FIRE HYDRANT M/POST
WV	WATER METER
WVP	WATER VALVE
SV	STOP VALVE
SVMP	STOP VALVE M/POST
UT	UNIDENTIFIED SERVICE
TSCB	TRAFFIC SIGNAL CNTL BOX

THE DEPICTION OF A WALL, FENCE OR HEDGE DOES NOT NECESSARILY REPRESENT A LEGAL BOUNDARY. IT IS THE CLIENTS RESPONSIBILITY TO CONFIRM LEGAL BOUNDARIES WITH THE VENDOR

Ratcliff
Land & Engineering Surveys Ltd
www.ratcliffsurveys.co.uk
info@ratcliffsurveys.co.uk
The Old Coaching House, 10a Whittlesey Road, Thorney, Peterborough, PE6 0RA
Tel: 01733 270851
Fax: 01733 271140

JOB TITLE: Topogrphic Survey

SCALE: 1:200 @ A0

DATE:

DRAWING NUMBER:

DRAWN BY:

CLIENT: